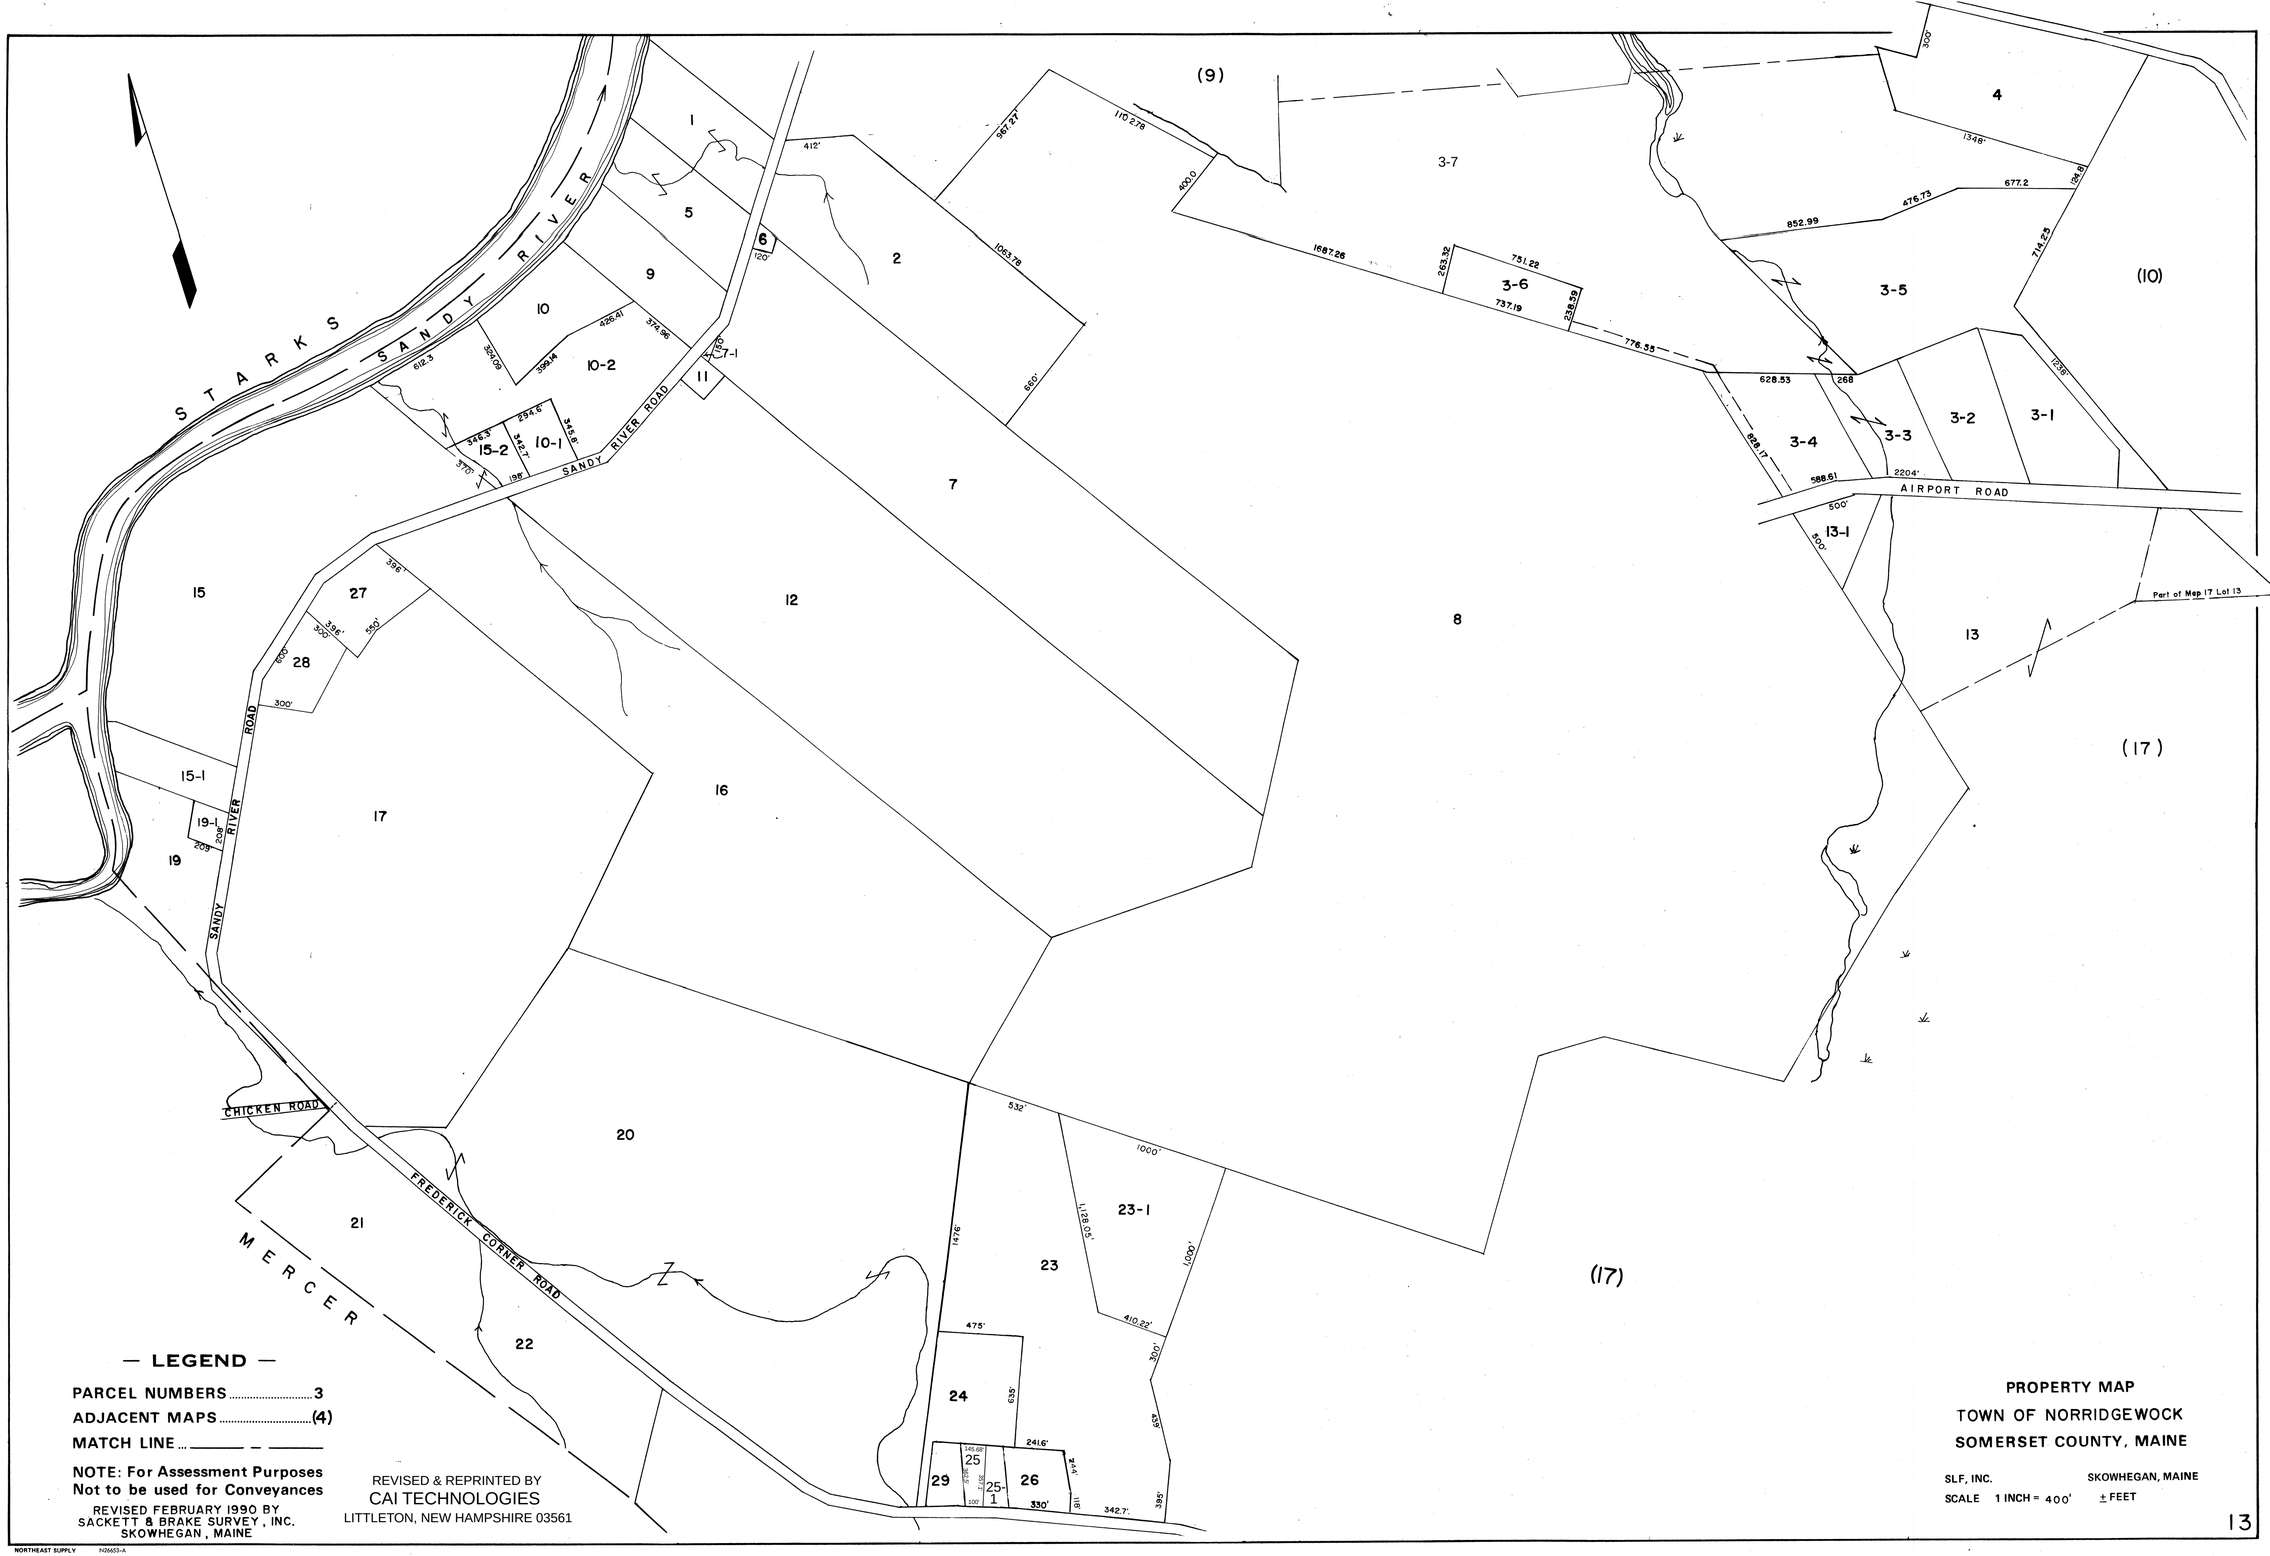
STARKS
SANDY RIVER
SANDY RIVER ROAD
SANDY RIVER ROAD
CHICKEN ROAD
FREDERICK CORNER ROAD
MERCER
AIRPORT ROAD
Part of Map 17 Lot 13
(9)
(10)
(17)
(17)
1
2
4
5
6
7
7-1
8
9
10
10-1
10-2
11
12
13
13-1
15
15-1
15-2
16
17
19
19-1
20
21
22
23
23-1
24
25
25-1
26
27
28
29
3-1
3-2
3-3
3-4
3-5
3-6
3-7
LEGEND
PARCEL NUMBERS 3
ADJACENT MAPS ..... (4)
MATCH LINE ..... _____ _ _____
NOTE: For Assessment Purposes
Not to be used for Conveyances
REVISED FEBRUARY 1990 BY
SACKETT & BRAKE SURVEY, INC.
SKOWHEGAN, MAINE
REVISED & REPRINTED BY
CAI TECHNOLOGIES
LITTLETON, NEW HAMPSHIRE 03561
PROPERTY MAP
TOWN OF NORRIDGEWOCK
SOMERSET COUNTY, MAINE
SLF, INC.
SKOWHEGAN, MAINE
SCALE 1 INCH = 400'
± FEET
13
NORTHEAST SUPPLY
N26653-A